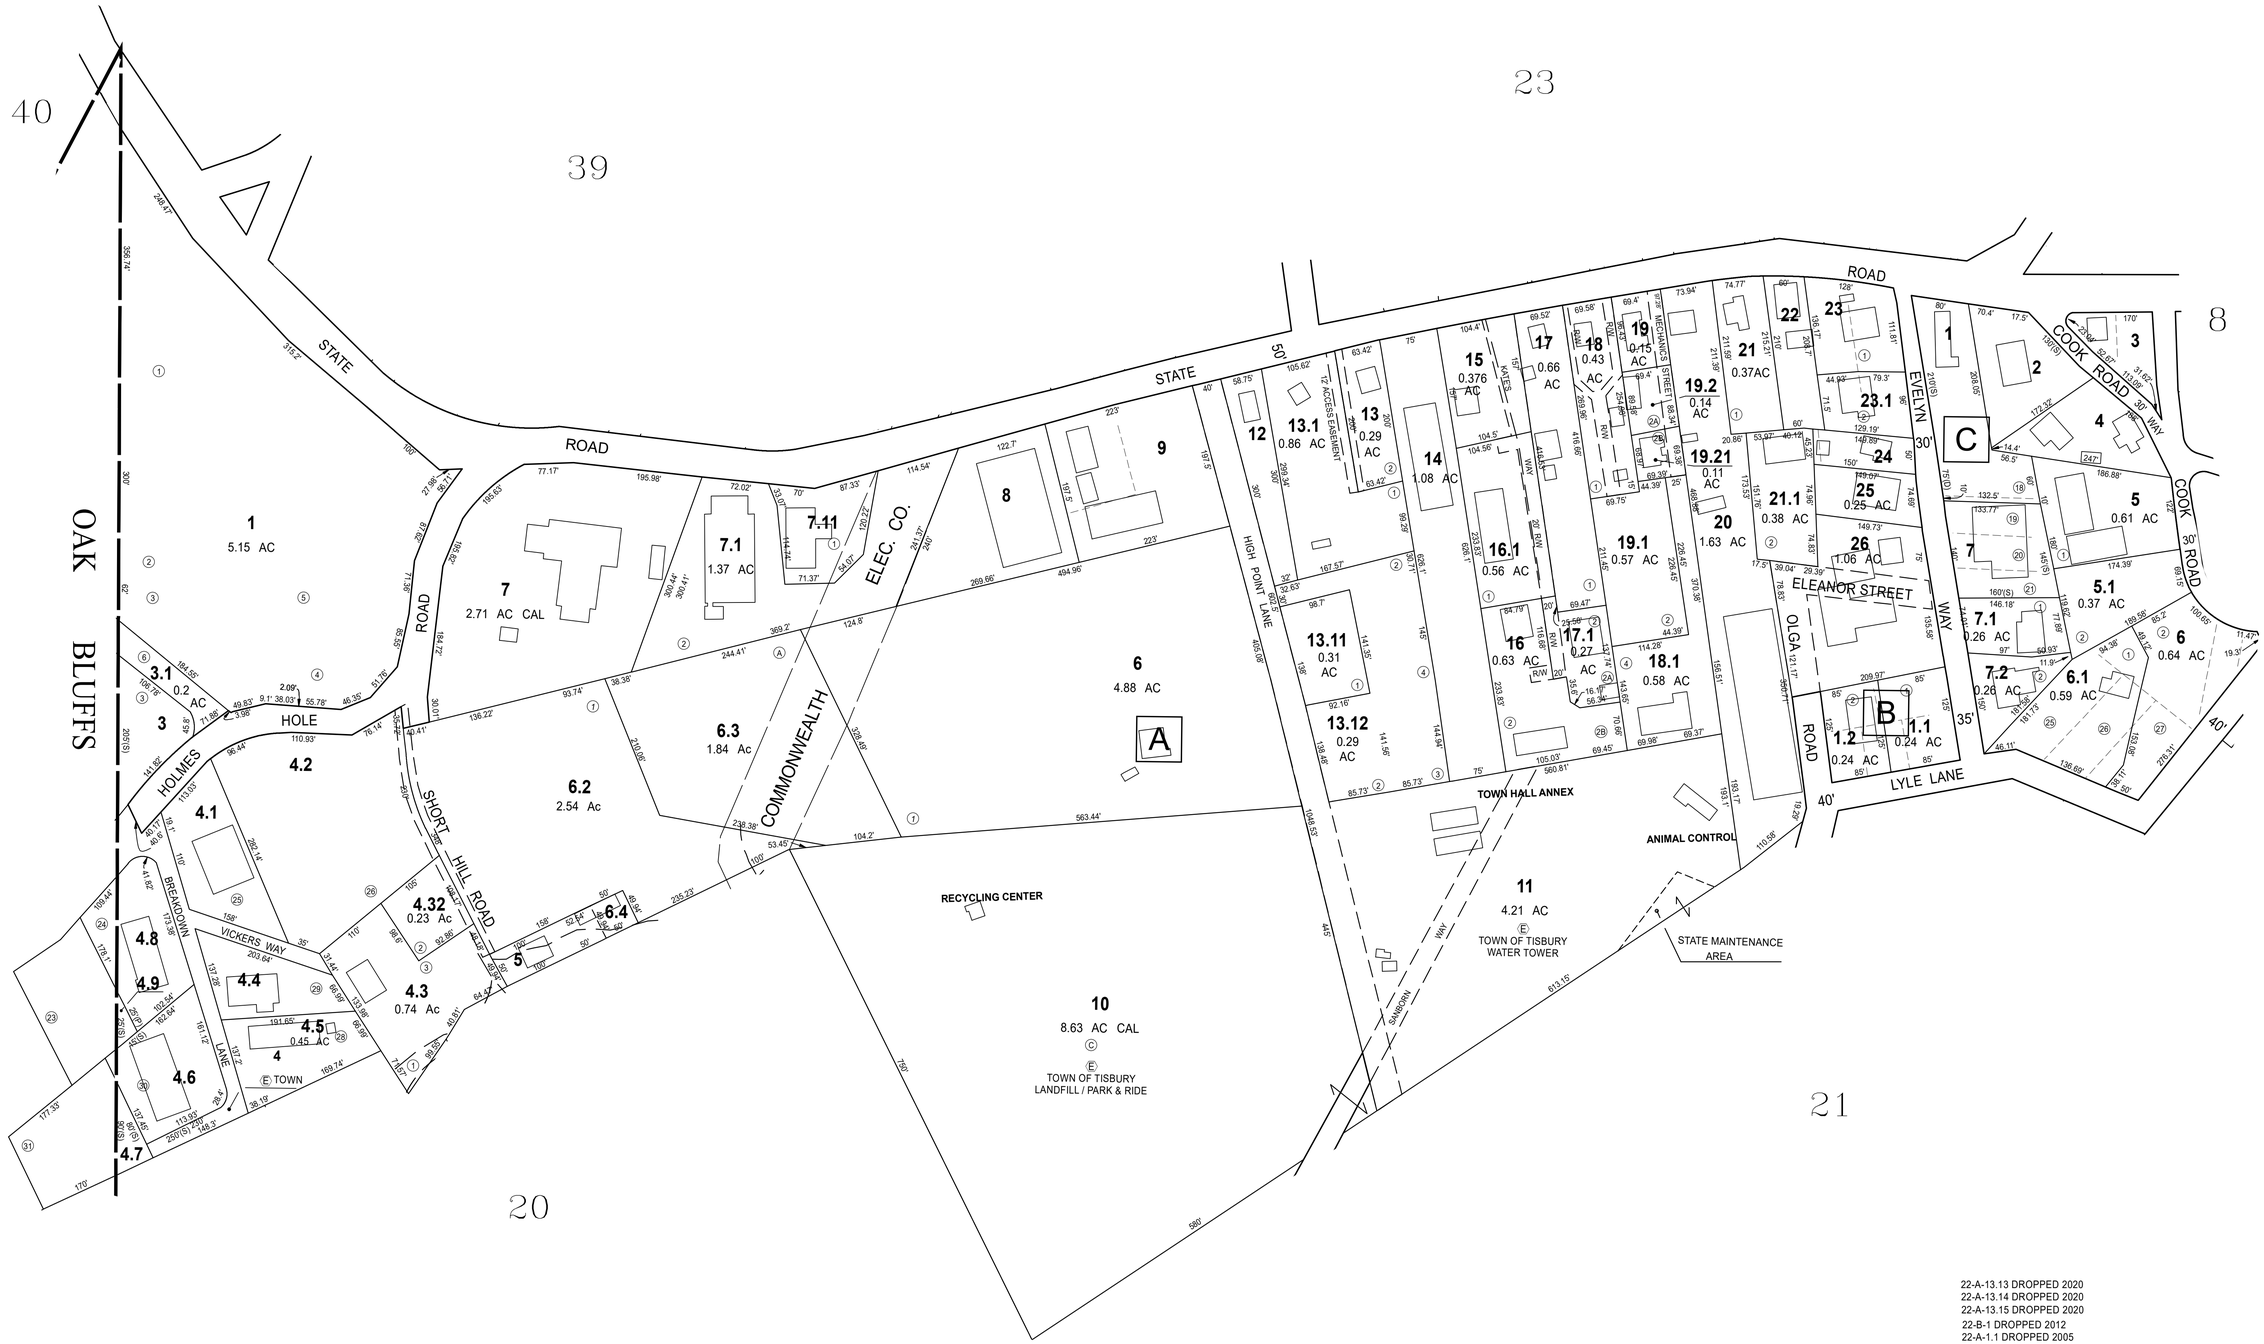

22-A-13.13 DROPPED 2020
22-A-13.14 DROPPED 2020
22-A-13.15 DROPPED 2020
22-B-1 DROPPED 2012
22-A-1.1 DROPPED 2005
22-A-2 DROPPED 2005
22-A-2.1 DROPPED 2005
22-A-2.2 DROPPED 2005
22-A-4 DROPPED 2002
22-A-6.1 DROPPED 2018
22-C-8 DROPPED 1977

THIS MAP IS FOR ASSESSMENT PURPOSES. IT IS NOT VALID FOR LEGAL DESCRIPTION OR CONVEYANCE.
THE HORIZONTAL DATUM IS THE MASSACHUSETTS STATE PLANE COORDINATE SYSTEM, NAD 83.
ORIGINAL MAPS PREPARED & DATED 4-29-70 BY GENERAL MAPPING INC. YOUNGWOOD, PA.
MAPS RECOMPILED TO AVAILABLE MASSGIS ORTHOIMAGERY BY CAI TECHNOLOGIES, DECEMBER 2011.

REVISED & REPRINTED BY
CAI Technologies
Precision Mapping. Geospatial Solutions.
11 Pleasant Street, Littleton, NH 03561
800.322.4540 - www.cai-tech.com

LEGEND

AREA SURVEYED	AC	EXEMPT PROPERTY	E
AREA CALCULATED	AC CAL	SUBDIVISION LOT NO.	2
RECORD DIMENSION	100'	RIGHT OF WAY/ACCESS	R/W
SCALED DIMENSION	100'(S)	COMMON OWNERSHIP	OR
MATCH LINE		ADJACENT SHEET NO.	2
WATER	-W-	BLOCK LETTER	D

SCALE: 1" = 100'
FEET 100 50 0 100 200 300
METERS 25 12.5 0 25 50 75

REVISED TO: JANUARY 1, 2022

TOWN OF TISBURY

BOARD OF ASSESSORS
VINEYARD HAVEN, MASSACHUSETTS

MAP NO.
22